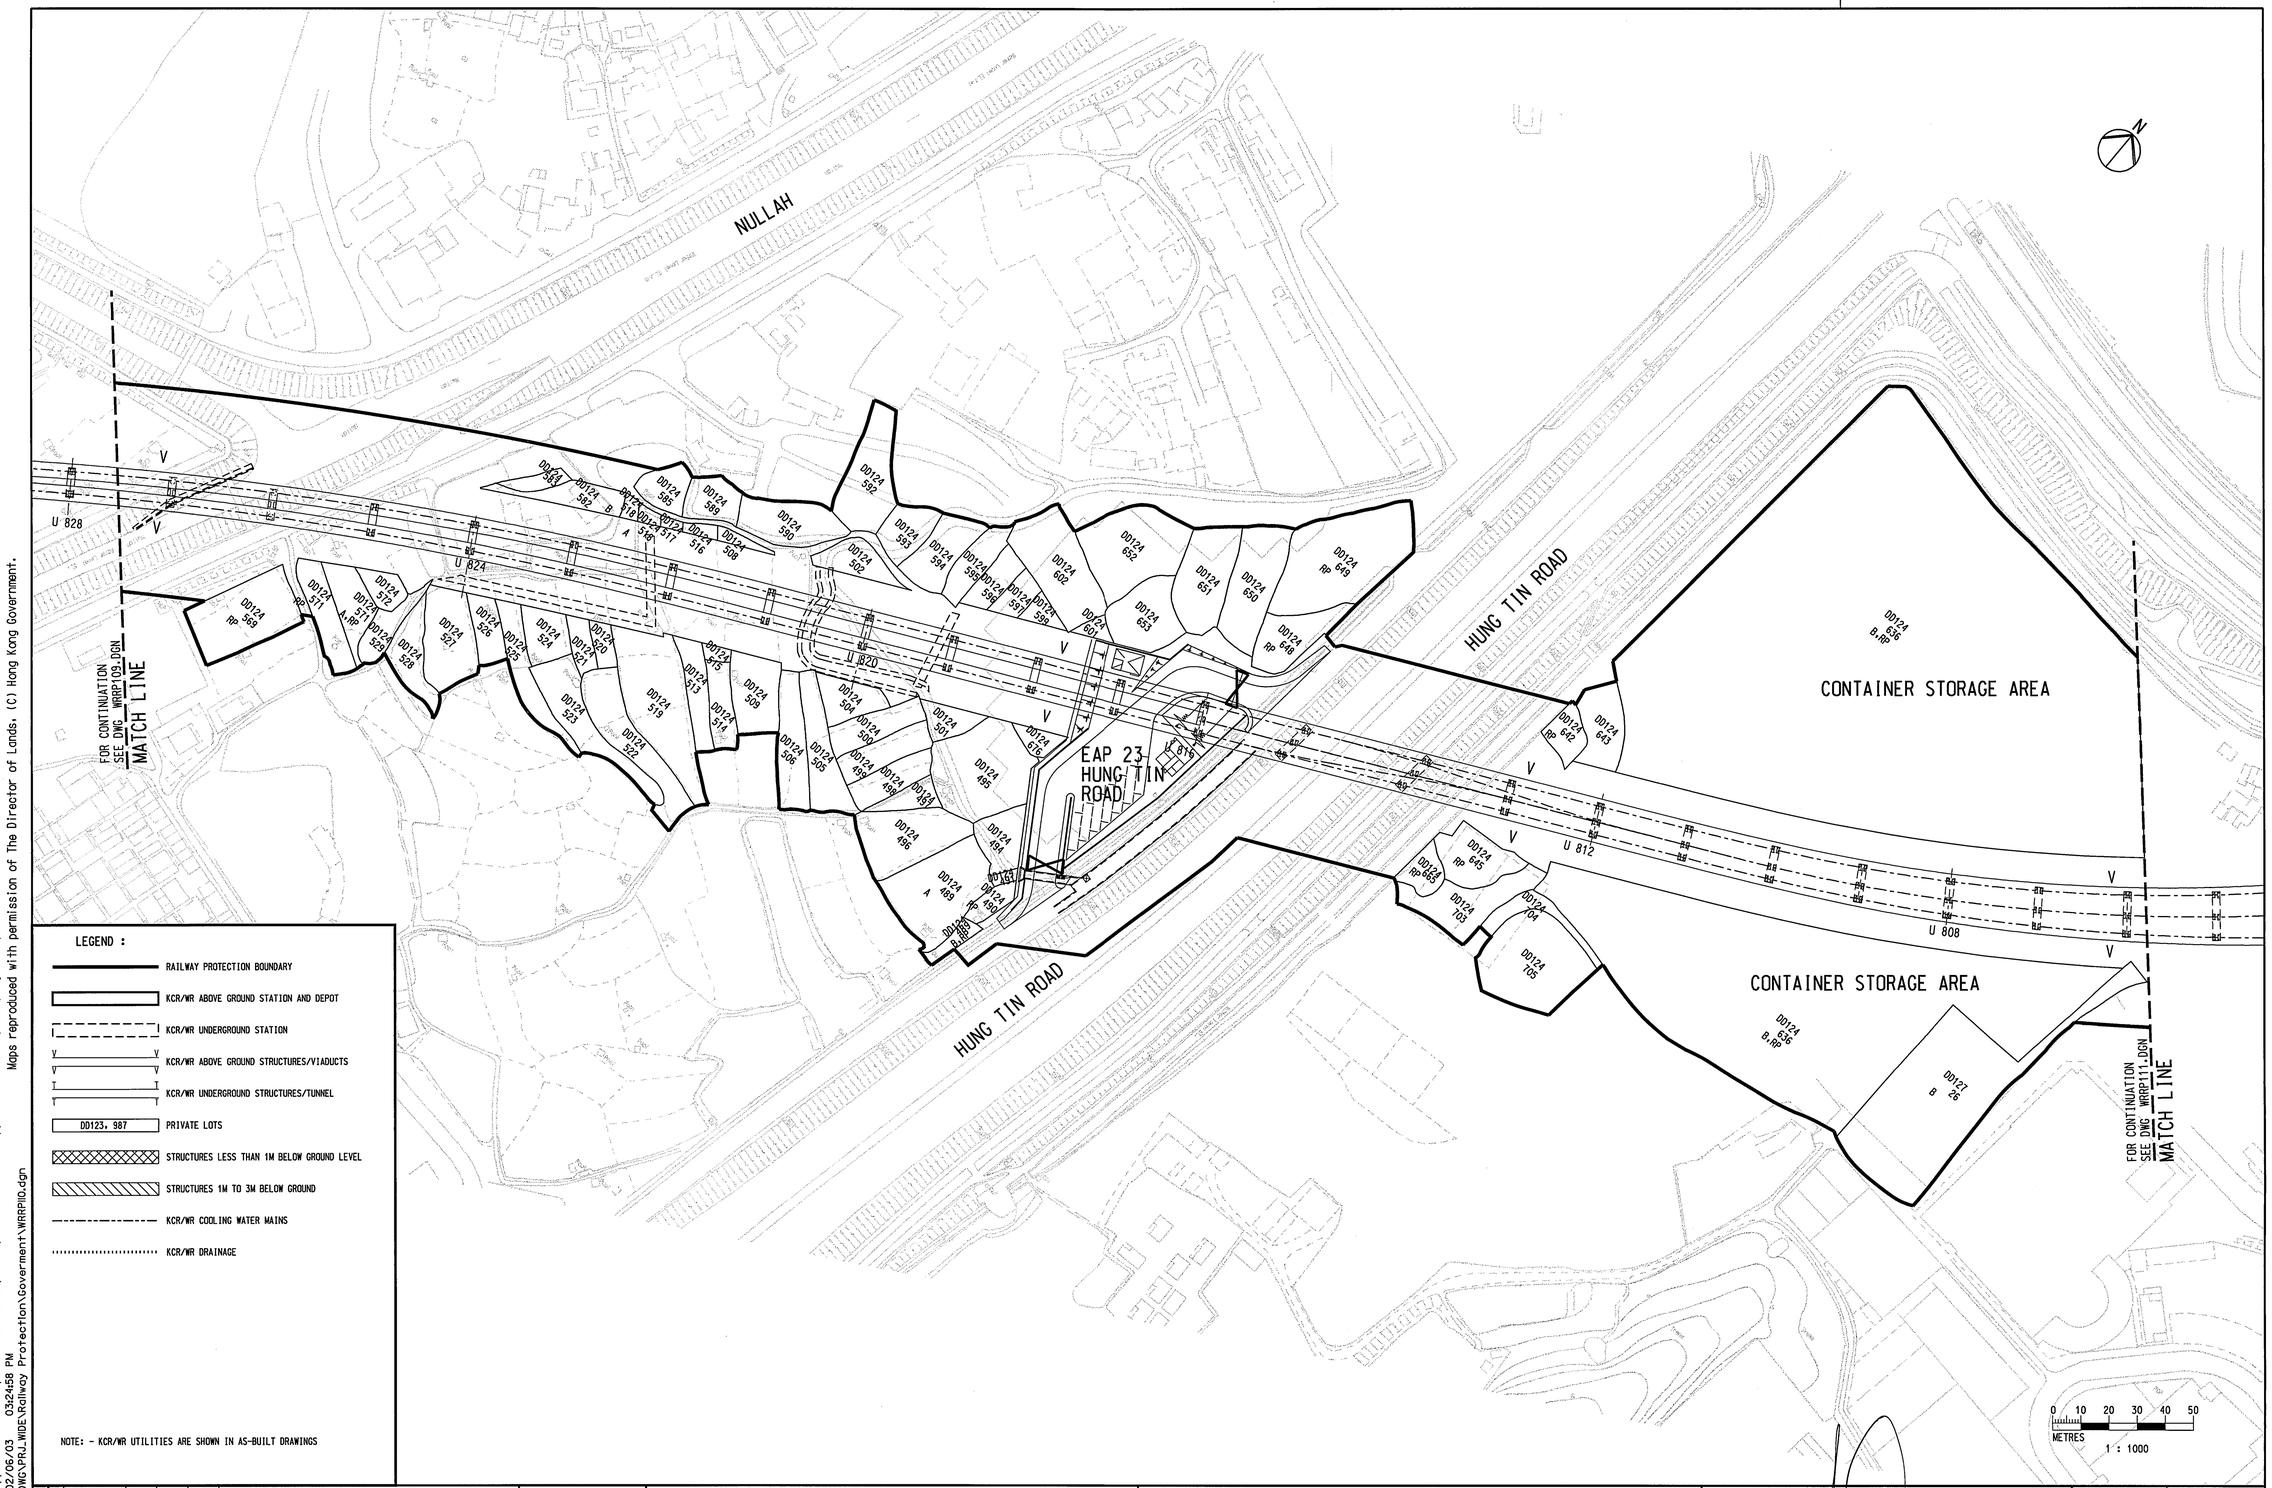

LEGEND :

- RAILWAY PROTECTION BOUNDARY
- KCR/WR ABOVE GROUND STATION AND DEPOT
- KCR/WR UNDERGROUND STATION
- KCR/WR ABOVE GROUND STRUCTURES/VIADUCTS
- KCR/WR UNDERGROUND STRUCTURES/TUNNEL
- DD123. 987 — PRIVATE LOTS
- STRUCTURES LESS THAN 1M BELOW GROUND LEVEL
- STRUCTURES 1M TO 3M BELOW GROUND
- KCR/WR COOLING WATER MAINS
- KCR/WR DRAINAGE

NOTE: - KCR/WR UTILITIES ARE SHOWN IN AS-BUILT DRAWINGS

REV	DATE	BY	SUB	APP	DESCRIPTION
1	02JUN2003	SN	ADM	LSC	SECOND ISSUE
0	08NOV2002	SN	ADM	LSC	FIRST ISSUE

DESIGNED BY SN
DRAWN BY M K CHUNG
CHECKED BY ADM
IN CHARGE LSC
DATE

KCR 九廣鐵路 西鐵 West Rail

AREA NUMBER 3 OF THE SCHEDULED AREAS
FIFTH SCHEDULE
BUILDINGS ORDINANCE (CAP.123)

RAILWAY LINES OF THE
KOWLOON - CANTON RAILWAY CORPORATION
- WEST RAIL (PHASE I)
RAILWAY PROTECTION PLAN

Signed:
(Michael M T SUEN)
Secretary for Housing, Planning and Lands
Date: 6 JUN 2003

CADD FILE NO	CADD DATE
WRRP110.DGN	29JUL2002

SCALE 1:1000 @ A1
DRAWING NUMBER KCR/WR/RP/110

SHEET NO	STAGE CODE	REV
10		1

FULL SIZE A1

UserWorkspace c:\cad_apps\metro\Workspace\users\example.ucf, UserRef c:\cad_apps\metro\Workspace\projects\pcf
PRINTED BY: AA5098 02/06/03 03:24:58 PM
FILENAME: D:\CadCW_R_DWG\PRJ_WIDE\Railway Protection\Government\WRRP110.dgn
Maps reproduced with permission of The Director of Lands. (C) Hong Kong Government.